PRODUCED BY AN AUTODESK EDUCATIONAL PRODUCT

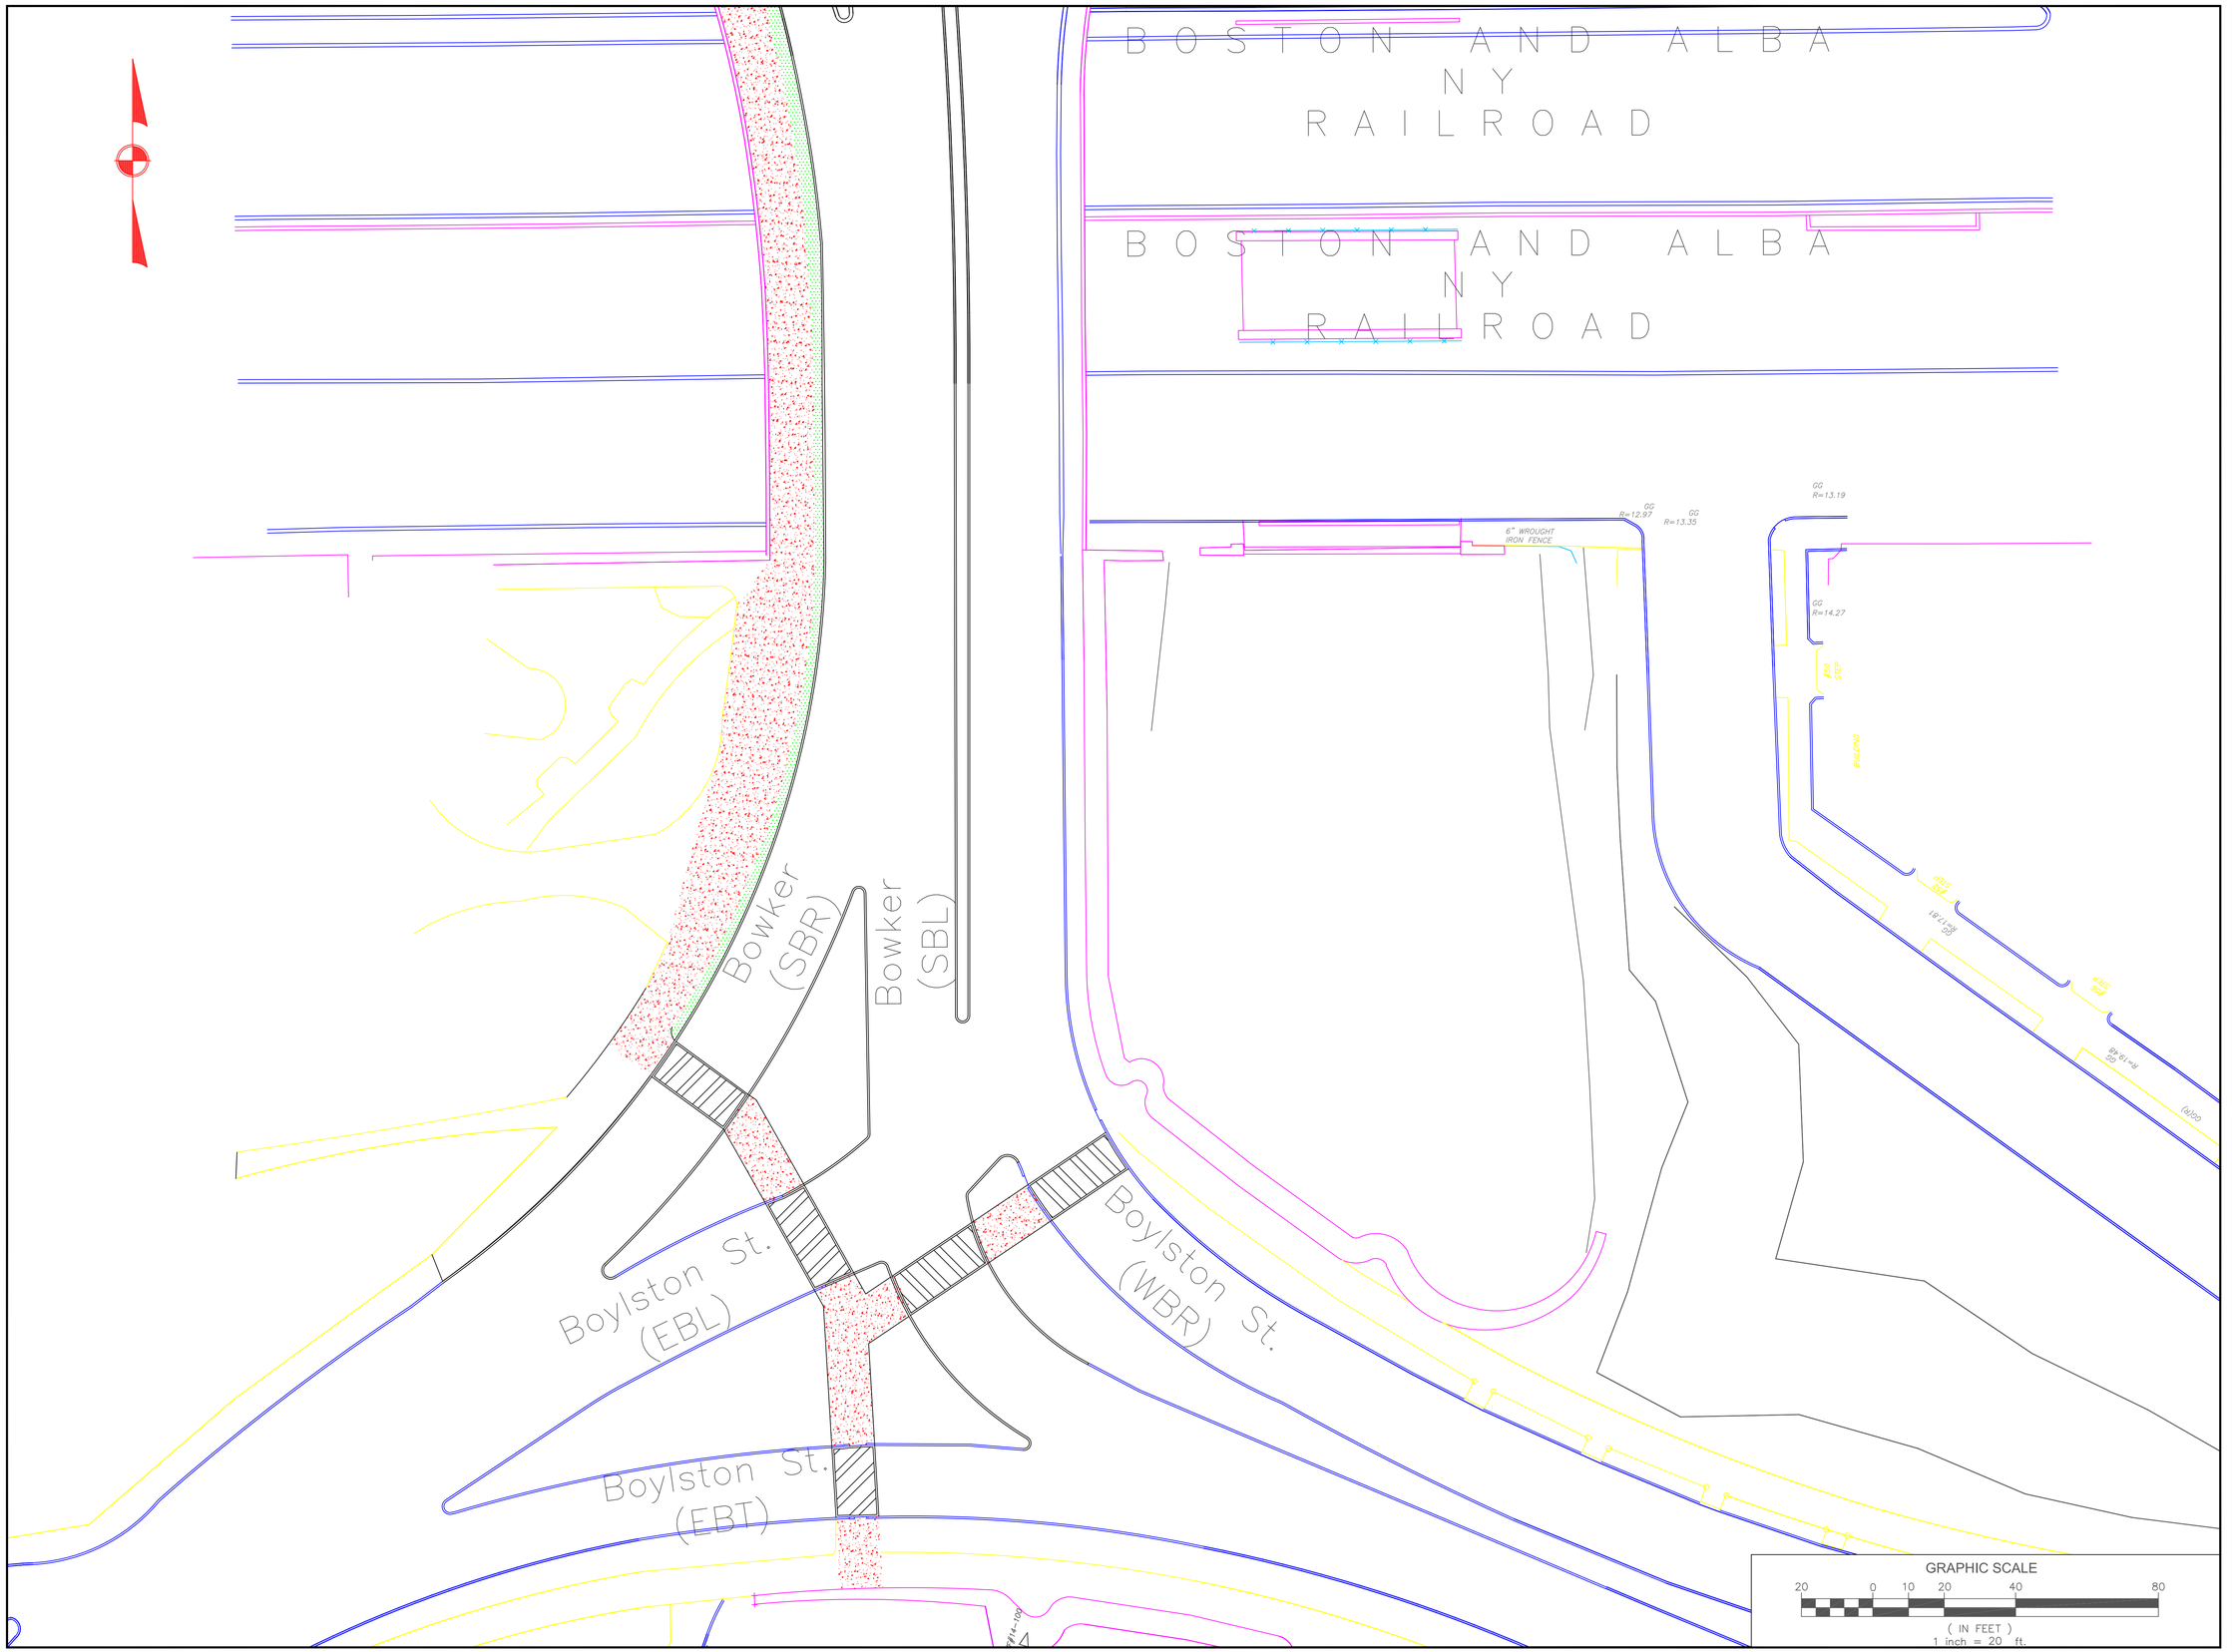

CONCEPT PLAN

THIS PLAN WAS PREPARED FOR CONCEPTUAL PLANNING PURPOSES ONLY, AND IS NOT INTENDED FOR OBTAINING STATE OR LOCAL APPROVALS AND NOT TO BE USED FOR CONSTRUCTION.

No.	Date	Description

Revisions

Drawn By	Designed By	Checked By	Approved By
BABB	BABB	BABB	BABB

Project Title

CHARLESGATE CONNECTION

Sheet Title

PROPOSED BOWKER LAYOUT

Scale: AS_SHOWN
Job No.: CAPSTONE
File Name: FINAL.DWG
Date: 04/22/08

Sheet No.

2

PRODUCED BY AN AUTODESK EDUCATIONAL PRODUCT

PRODUCED BY AN AUTODESK EDUCATIONAL PRODUCT