PRODUCED BY AN AUTODESK EDUCATIONAL PRODUCT

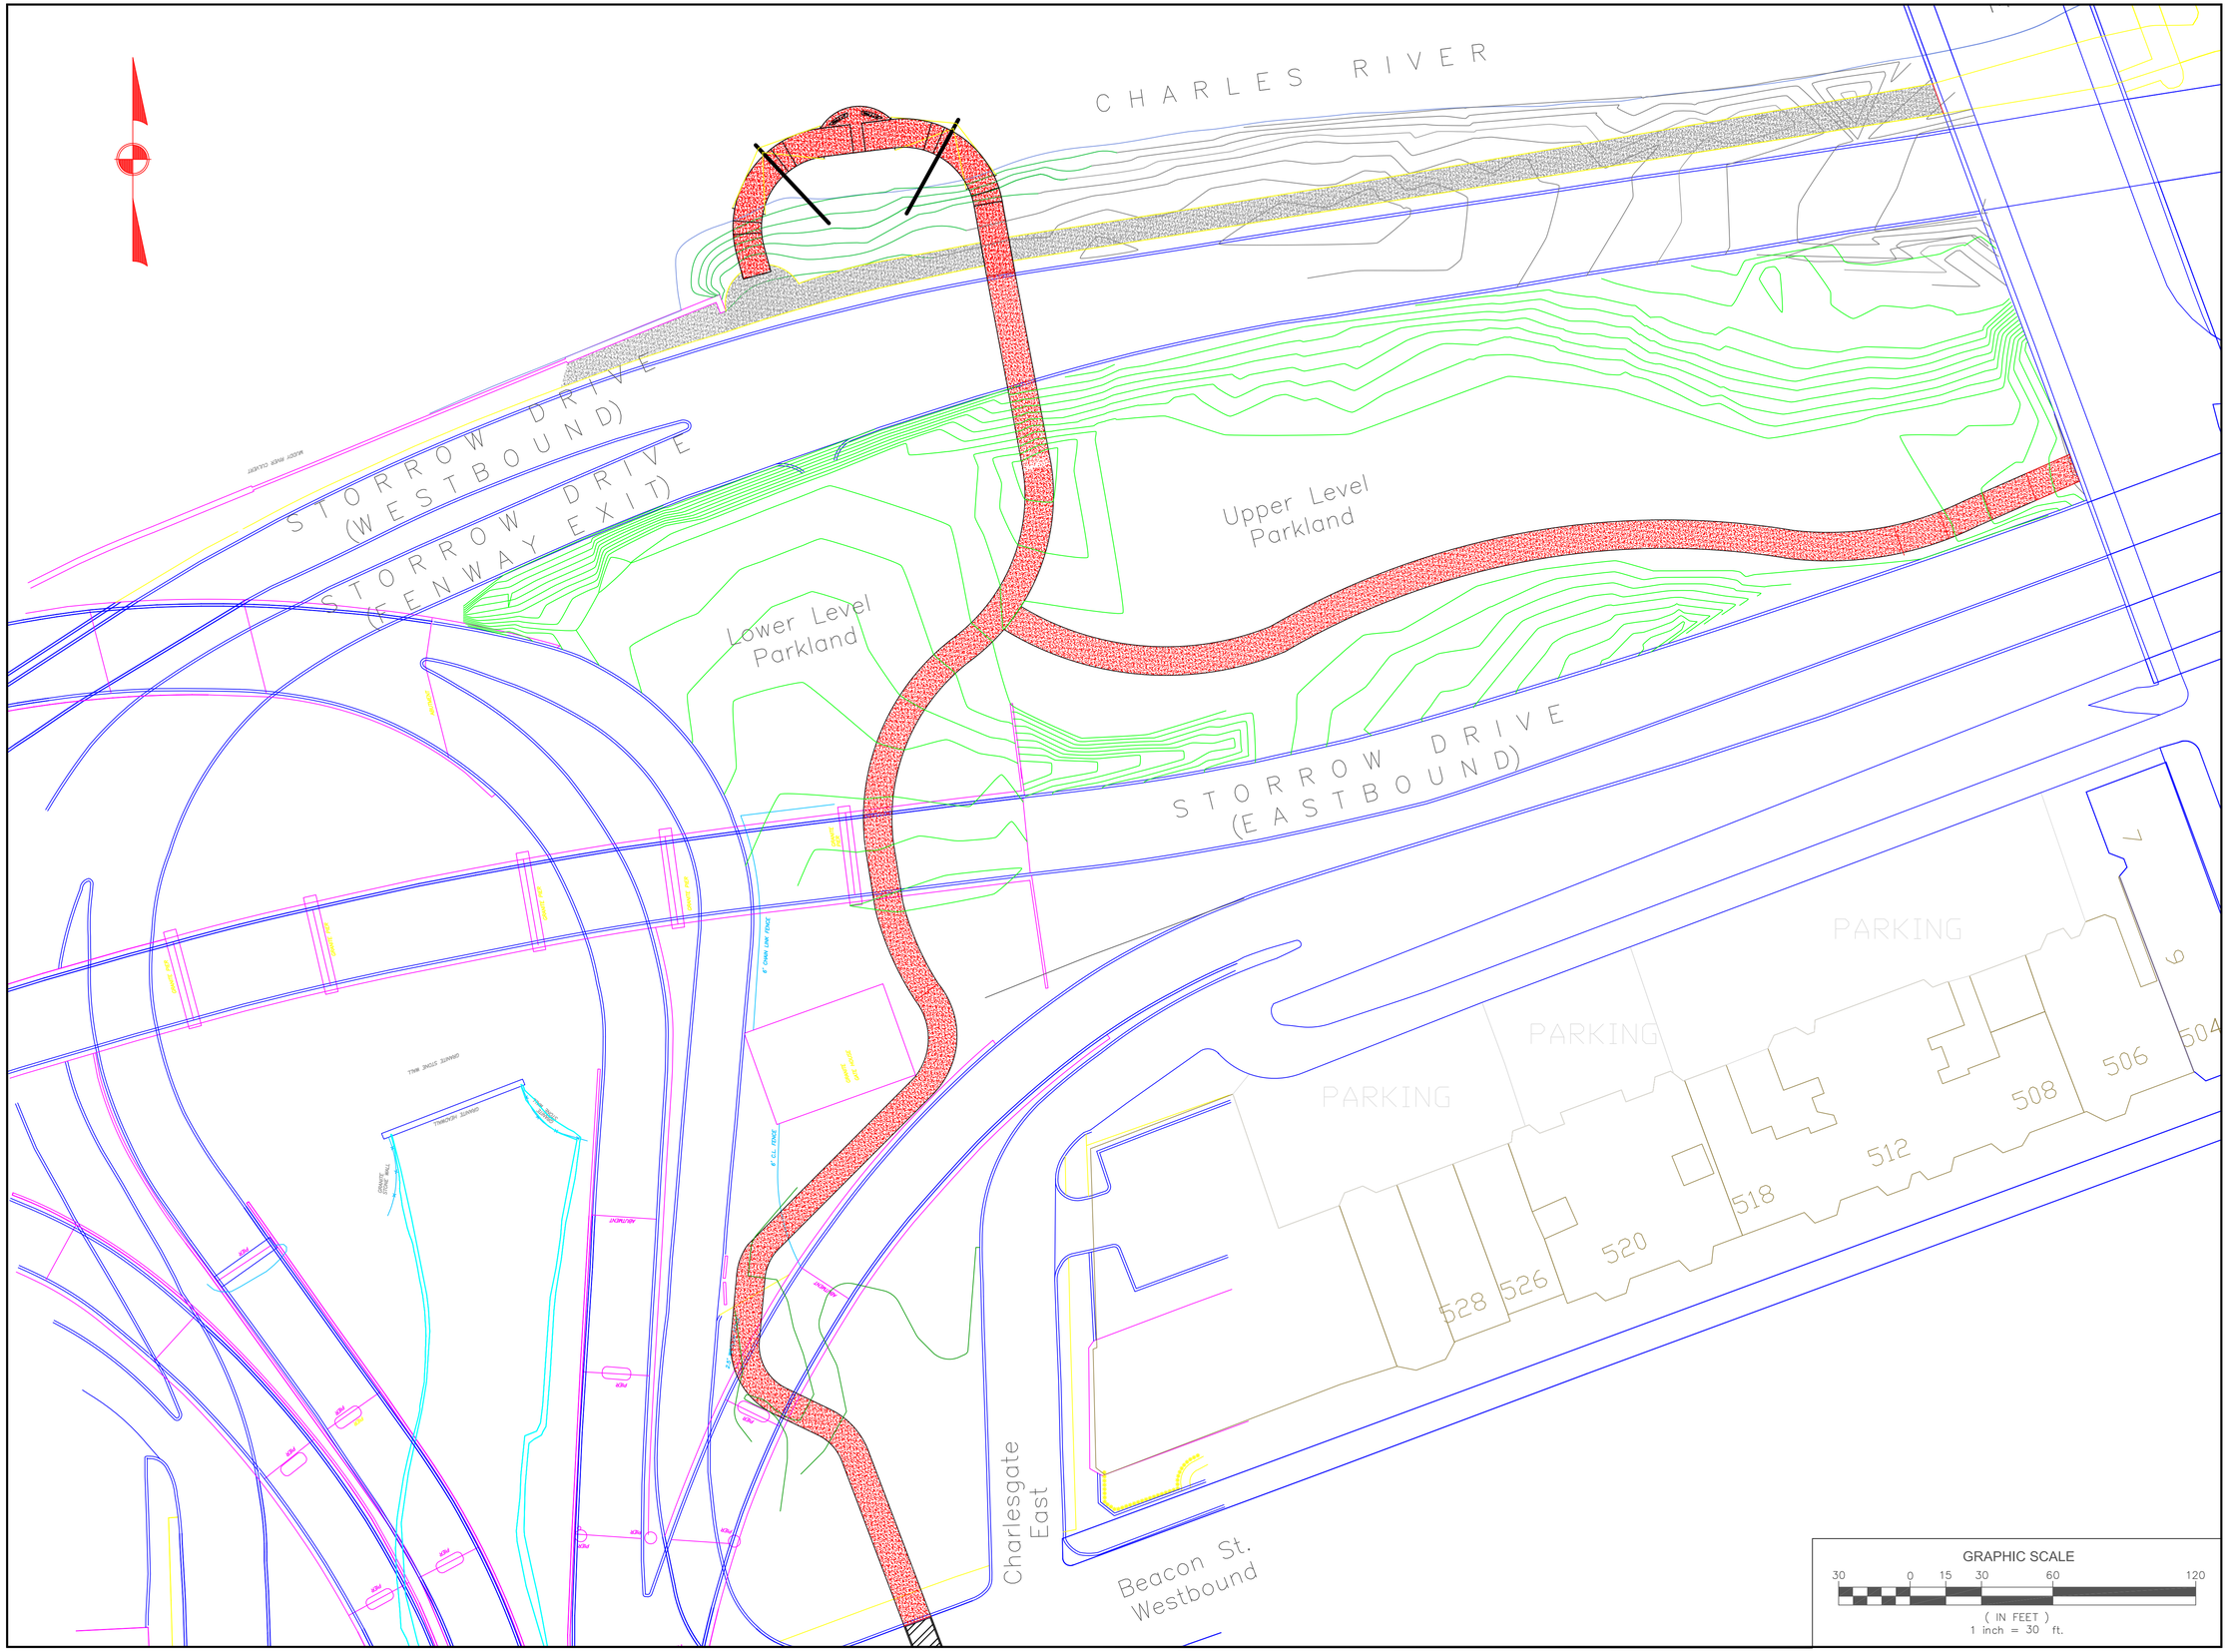
CHARLES RIVER
STORROW DRIVE (WESTBOUND)
STORROW DRIVE (FENWAY EXIT)
Upper Level Parkland
Lower Level Parkland
STORROW DRIVE (EASTBOUND)
PARKING
PARKING
PARKING
504
506
508
512
518
520
526
528
Charlesgate East
Beacon St. Westbound
6" CONC. CURB
6" CONC. CURB
6" CONC. CURB